SIGN TABLE

SIGN NO.	GRAPHICS	NYSDOT MUTCD REGULATORY NO.	NUMBER REQUIRED
(1)	STOP	R1-1C	1
(2)	DO NOT ENTER	R3-10C	2
(3)	ONE WAY	R3-11C	2
(4)	ROUND ABOUT AHEAD	R3-15C	3
(5)	NO PARKING ANY TIME	P1-2C (WITHOUT ARROW)	2
(6)	RESERVED PARKING	P4-6C (WITHOUT ARROW)	2
(7)	VAN ACCESSIBLE	P4-7C	2
(8)	PARK DIAGONAL	P2-7C	1
(9a)	RESERVED PARKING JUDGE	SPECIAL FOR JUDGE PARKING	2
(9b)	RESERVED PARKING COURT	SPECIAL FOR COURT PARKING	3
(10)	PRIVATE DRIVE NO THRU STREET	SPECIAL FOR PRIVATE DRIVE	1

TRAFFIC CONTROL SIGN NOTES:

ALL SIGNS SHALL BE REFLECTORIZED.

ALL SIGNS SHALL BE APPROVED WITH THE TOWN ENGINEER'S OFFICE PRIOR TO ORDERING.

PROPOSED LEGEND

- PROPOSED CATCH BASIN (SQUARE)
- PROPOSED DRAIN MANHOLE (DMH)
- PROPOSED SINGLE POLE SIGN
- PROPOSED DOUBLE POLE SIGN
- PROPOSED WATER SHUTOFF
- PROPOSED GATE VALVE
- PROPOSED LIGHT POST
- (10) NO. PARKING CONVENTIONAL STALLS
- T/S TOPSOIL/SEED
- HANDICAP PARKING STALL
- PAINTED ARROW
- 440 PROPOSED MAJOR CONTOUR
- 441 PROPOSED MINOR CONTOUR
- X 440.0 PROPOSED SPOT ELEVATION
- PROPOSED LIMITS OF CONSTRUCTION
- OHE PROPOSED OVERHEAD POWER
- S PROPOSED SANITARY SEWER
- FM PROPOSED SANITARY SEWER (FORCE MAIN)
- W PROPOSED WATER MAIN
- SD PROPOSED STORM DRAIN
- PROPOSED GUIDE RAIL
- PROPOSED FENCE (CHAIN LINK)
- PROPOSED SILT FENCE
- PROPOSED HAYBALES
- PROPERTY LINE

PARKING TABLE

	CONVENTIONAL 9'x18'	HANDICAP 8'x18' (EXIST.) 9'x18' (PROP.)	TOTAL
EXIST. TOWN HALL STALLS TO REMAIN	16	3	19
PROP. ADDITIONAL COURTHOUSE STALLS	83	2	85
TOTALS	99	5	104

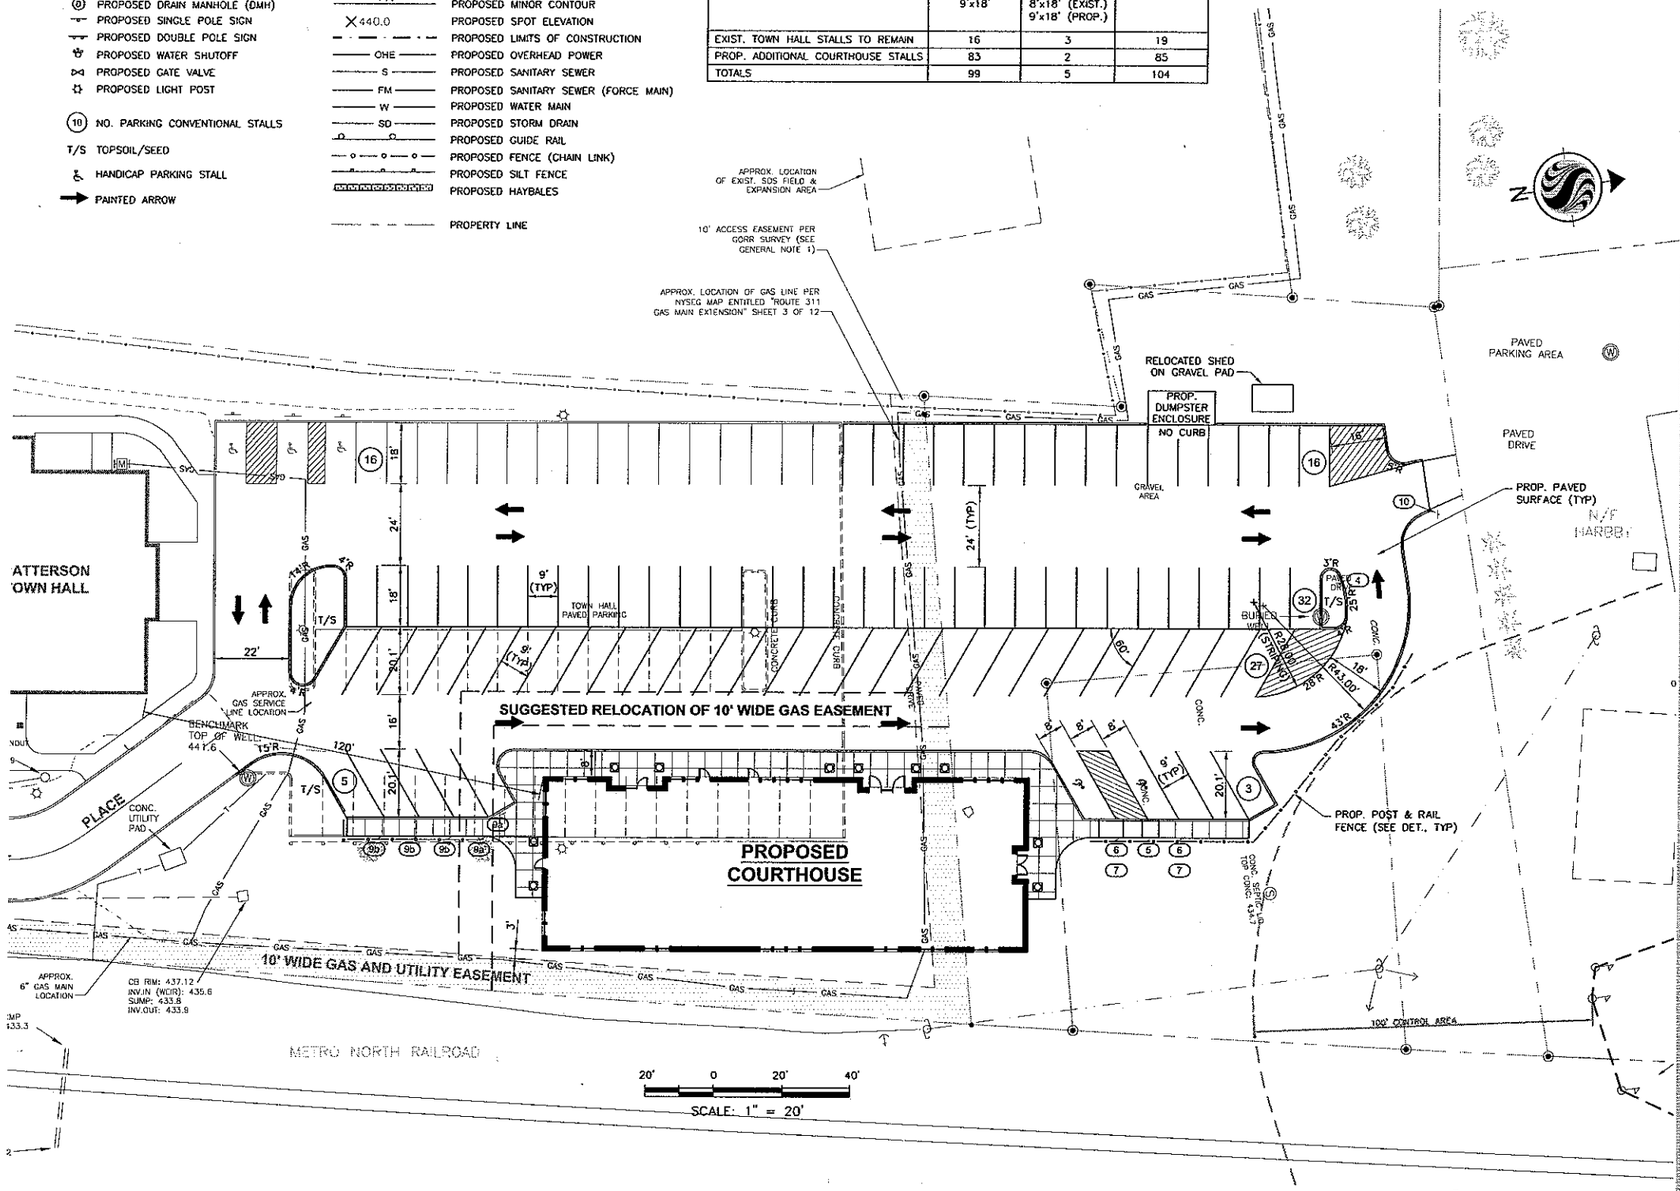

WARNING: IT IS A VIOLATION OF SECTION 7209, SUBDIVISION 2, OF THE NEW YORK STATE EDUCATION LAW FOR ANY PERSON UNLESS ACTING UNDER THE DIRECTION OF A LICENSED PROFESSIONAL ENGINEER OR LAND SURVEYOR TO ALTER IN ANY WAY, ANY PLANS, SPECIFICATIONS, PLATS OR REPORTS TO WHICH THE SEAL OF A PROFESSIONAL ENGINEER OR LAND SURVEYOR HAS BEEN APPLIED.

COPYRIGHT 2008
STANTEC CONSULTING SERVICES, INC.

DIG SAFE NOTE:

UTILITIES ARE PLOTTED FROM FIELD LOCATION AND ANY RECORD INFORMATION AVAILABLE, AND SHOULD BE CONSIDERED APPROXIMATE. OTHER UTILITIES MAY EXIST WHICH ARE NOT EVIDENT OR FOR WHICH RECORD INFORMATION WAS NOT AVAILABLE. CONTRACTORS MUST CONTACT ALL UTILITY COMPANIES BEFORE EXCAVATING AND DRILLING. ALSO, CALL "DIG SAFELY NEW YORK" AT 1 (800) 962-7962.
WEBSITE: WWW.DIGSAFELYNEWYORK.COM

Stantec Consulting Services Inc.
9 Chopin Lane, Suite C
Pawling NY U.S.A.
12564
Tel. 845.855.1255
Fax. 845.855.1780
www.stantec.com

Stantec

Copyright Reserved
The Contractor shall verify and be responsible for all dimensions. DO NOT scale the drawing – any errors or omissions shall be reported to Stantec without delay.
The Copyrights to all designs and drawings are the property of Stantec. Reproduction or use for any purpose other than that authorized by Stantec is forbidden.

Consultants

Legend

Notes

Revision	By	Appd.	YY.MM.DD

Issued	By	Appd.	YY.MM.DD

File Name: C1-C2_SITE_L.dwg	DJH	RJC	SGR	07.01.23
	Dwn.	Chkd.	Dsgn.	YY.MM.DD

Permit-Seal

PROGRESS PRINT NOT FOR CONSTRUCTION
NOVEMBER 19, 2008

Client/Project
Town of Patterson

New Courthouse

Putnam County, NY

Title
SITE PLAN
PROPOSED LAYOUT

Project No.	Scale	
190700031	AS NOTED	
Drawing No.	Sheet	Revision
C2	3 of	0

U:\190700031\civil\drawing\Plot_Set\C1-C2_SITE_L.dwg, C2-SITE PLAN, 11/19/2008 3:24:03 PM, dhairabedian, \\US1286-F02\NY-NWB-CANON\r330